


AL ZORAH RESORT HOTEL 1 - ALL DAY DINING - GROUND FLOOR

ROOM NUMBER	ROOM DESCRIPTION	Nett Area m²	CEILING		WALLS		BUMPER RAILS		FLOORS		DOORS		LIGHTING		WINDOWS					
			Reference	Description	Reference	Description	Reference	Quantity	Reference	Description	Reference	Quantity	Description	Reference	Lux @1m	Description	Reference	Quantity	Description	
			Finishes to be confirmed in detailed design		Finishes to be confirmed in detailed design		Finishes to be confirmed in detailed design		Finishes to be confirmed in detailed design		Finishes to be confirmed in detailed design		Finishes to be confirmed in detailed design		Finishes to be confirmed in detailed design		Finishes to be confirmed in detailed design			
1305-GF-01	All Day Dining, Show Kitchen (ADD.00)	97.52 m²																		
1305-GF-02	Dining Room BOH Pantry (PA.00)	11.78 m²	FON-3.1.1	600mm x 600mm Lay in Solid Metal Pan Ceiling	FON-3.2.1	Anti Microbial Full Height Wall Tiles	Not Required	Not Required	FON-3.3.1	Sealed Silicon Resin (R11 Wet)	FON-3.4.1	1	DS 2.2L GRP Single	500 lux	Fully recessed and sealed lighting fixtures	None Allocated in this Area				
	Pantry	7.94 m²	FON-3.1.1	600mm x 600mm Lay in Solid Metal Pan Ceiling	FON-3.2.1	Anti Microbial Full Height Wall Tiles	Not Required	Not Required	FON-3.3.1	Sealed Silicon Resin (R11 Wet)	FON-3.4.1	1	DS 2.2L GRP Single	500 lux	Fully recessed and sealed lighting fixtures	None Allocated in this Area				
	Coldroom	2.87 m²	FON-3.1.4	Pre fabricated Ceiling, a part of Modular Coldroom	FON-3.2.9	Pre fabricated Walls, a part of Modular Coldroom	Not Required	Not Required	FON-3.3.1	Sealed Silicon Resin (R11 Wet)	Part of pre fabricated modular coldroom package			Part of pre fabricated modular coldroom package			None Allocated in this Area			
	Service Lobby	6.81 m²	FON-3.1.2	Sealed Plasterboard Ceiling, with recessed fittings	FON-3.2.3	Anti Microbial Painted Sealant (White)	Not Required	Not Required	FON-3.3.1	Sealed Silicon Resin (R11 Wet)	Finishes to be confirmed in detailed design			Finishes to be confirmed in detailed design			None Allocated in this Area			
	Warewash Area	26.28 m²	FON-3.1.1	600mm x 600mm Lay in Solid Metal Pan Ceiling	FON-3.2.1	Anti Microbial Full Height Wall Tiles	FON-3.2.5	3	FON-3.2.7	2	FON-3.3.1	Sealed Silicon Resin (R11 Wet)	None Allocated in this Area			500 lux	Fully recessed and sealed lighting fixtures	None Allocated in this Area		
	Service Lobby	5.25 m²	FON-3.1.1	600mm x 600mm Lay in Solid Metal Pan Ceiling	FON-3.2.3	Anti Microbial Painted Sealant (White)	FON-3.2.5	3	FON-3.2.7	1	FON-3.3.1	Sealed Silicon Resin (R11 Wet)	None Allocated in this Area			200 lux	Fully recessed and sealed lighting fixtures	None Allocated in this Area		
1305-GF-04	Wine Bar (WB.00)	19.69 m²	Finishes to be confirmed in detailed design		Finishes to be confirmed in detailed design		Finishes to be confirmed in detailed design		Finishes to be confirmed in detailed design		Finishes to be confirmed in detailed design		Finishes to be confirmed in detailed design		Finishes to be confirmed in detailed design		Finishes to be confirmed in detailed design			
1305-GF-05	Sushi Bar (SB.00)	8.85 m²	Finishes to be confirmed in detailed design		Finishes to be confirmed in detailed design		Finishes to be confirmed in detailed design		Finishes to be confirmed in detailed design		Finishes to be confirmed in detailed design		Finishes to be confirmed in detailed design		Finishes to be confirmed in detailed design		Finishes to be confirmed in detailed design			
	TOTAL AREA	186.99 m²																		

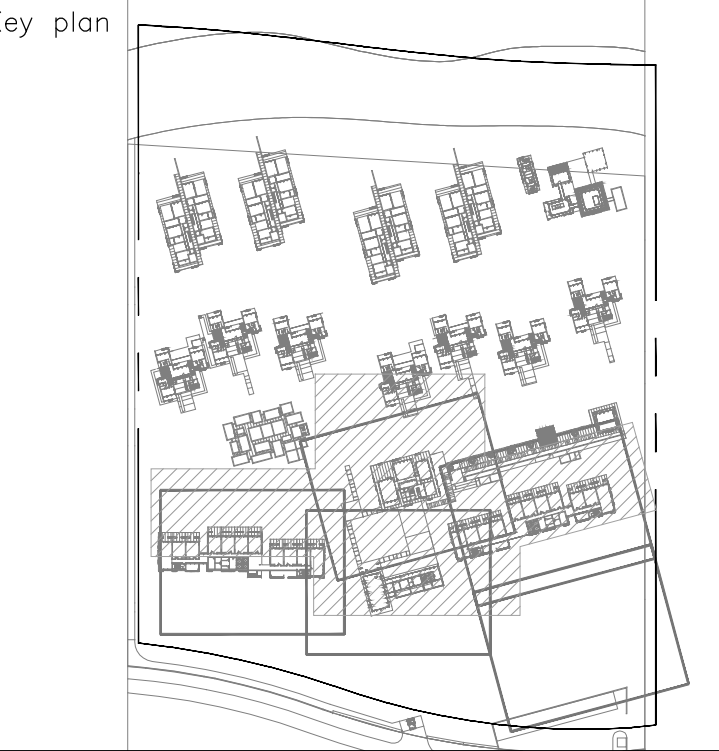

LEGEND

AREA FINISHES BY OTHERS

T2	ISSUED FOR APPROVAL INCORPORATING OPERATOR COMMENTS	12 MAY 14	MB
No.	Issued For :	Date	Checked

Consultants :

**NORR**  
ARCHITECTS ENGINEERS PLANNERS  
NORR Group Consultants International Limited  
An Ingenium Group Company  
P.O.Box: 53150  
Dubai, U.A.E.  
info.international@nor.com  
Tel : +971 4 354 4439  
Fax : +971 4 354 4500

P.O.Box: 44387  
Abu Dhabi, U.A.E.  
info.international@nor.com  
Tel : +971 2 876 3360  
Fax : +971 2 876 3361

This drawing has been prepared solely for the use of AL ZORAH DEVELOPMENT CO. LTD. and there are no representations of any kind made by N.G.C.I. Ltd to any party with whom N.G.C.I. Ltd has not entered into a contract.

Specialist Consultant:

Fondue Consultants - Dubai  
Studio 301, BSC, Dubai Investment Park  
PO Box 23079, Dubai, United Arab Emirates  
P +971 4 813 5884  
E info@fondue-group.com

Fondue Consultants - UK  
23 Victoria Road, Farnley  
Horselywood, L23 7AD, United Kingdom  
P +44 1504 632 369  
W www.fondue-group.com

Project North

Project Manager : —  
Checked : —  
Drawn : —  
Date : —

Client :

**solidere** **Al Zorah**  
AL ZORAH DEVELOPMENT  
(PRIVATE) COMPANY LTD.

Project :

AL ZORAH RESORT HOTEL 1  
AJMAN, U.A.E.

Plot No. / Area : 101010013

Drawing Title :

Room Finishes Layout and Schedule of  
All Day Show Kitchen, Dining Room  
BOH Pantry, Wine Bar and Sushi Bar  
Ground Floor

Scale : 1:50  
Project No: 110052  
Drawing No. 1305.ADD.RFS.001.T2